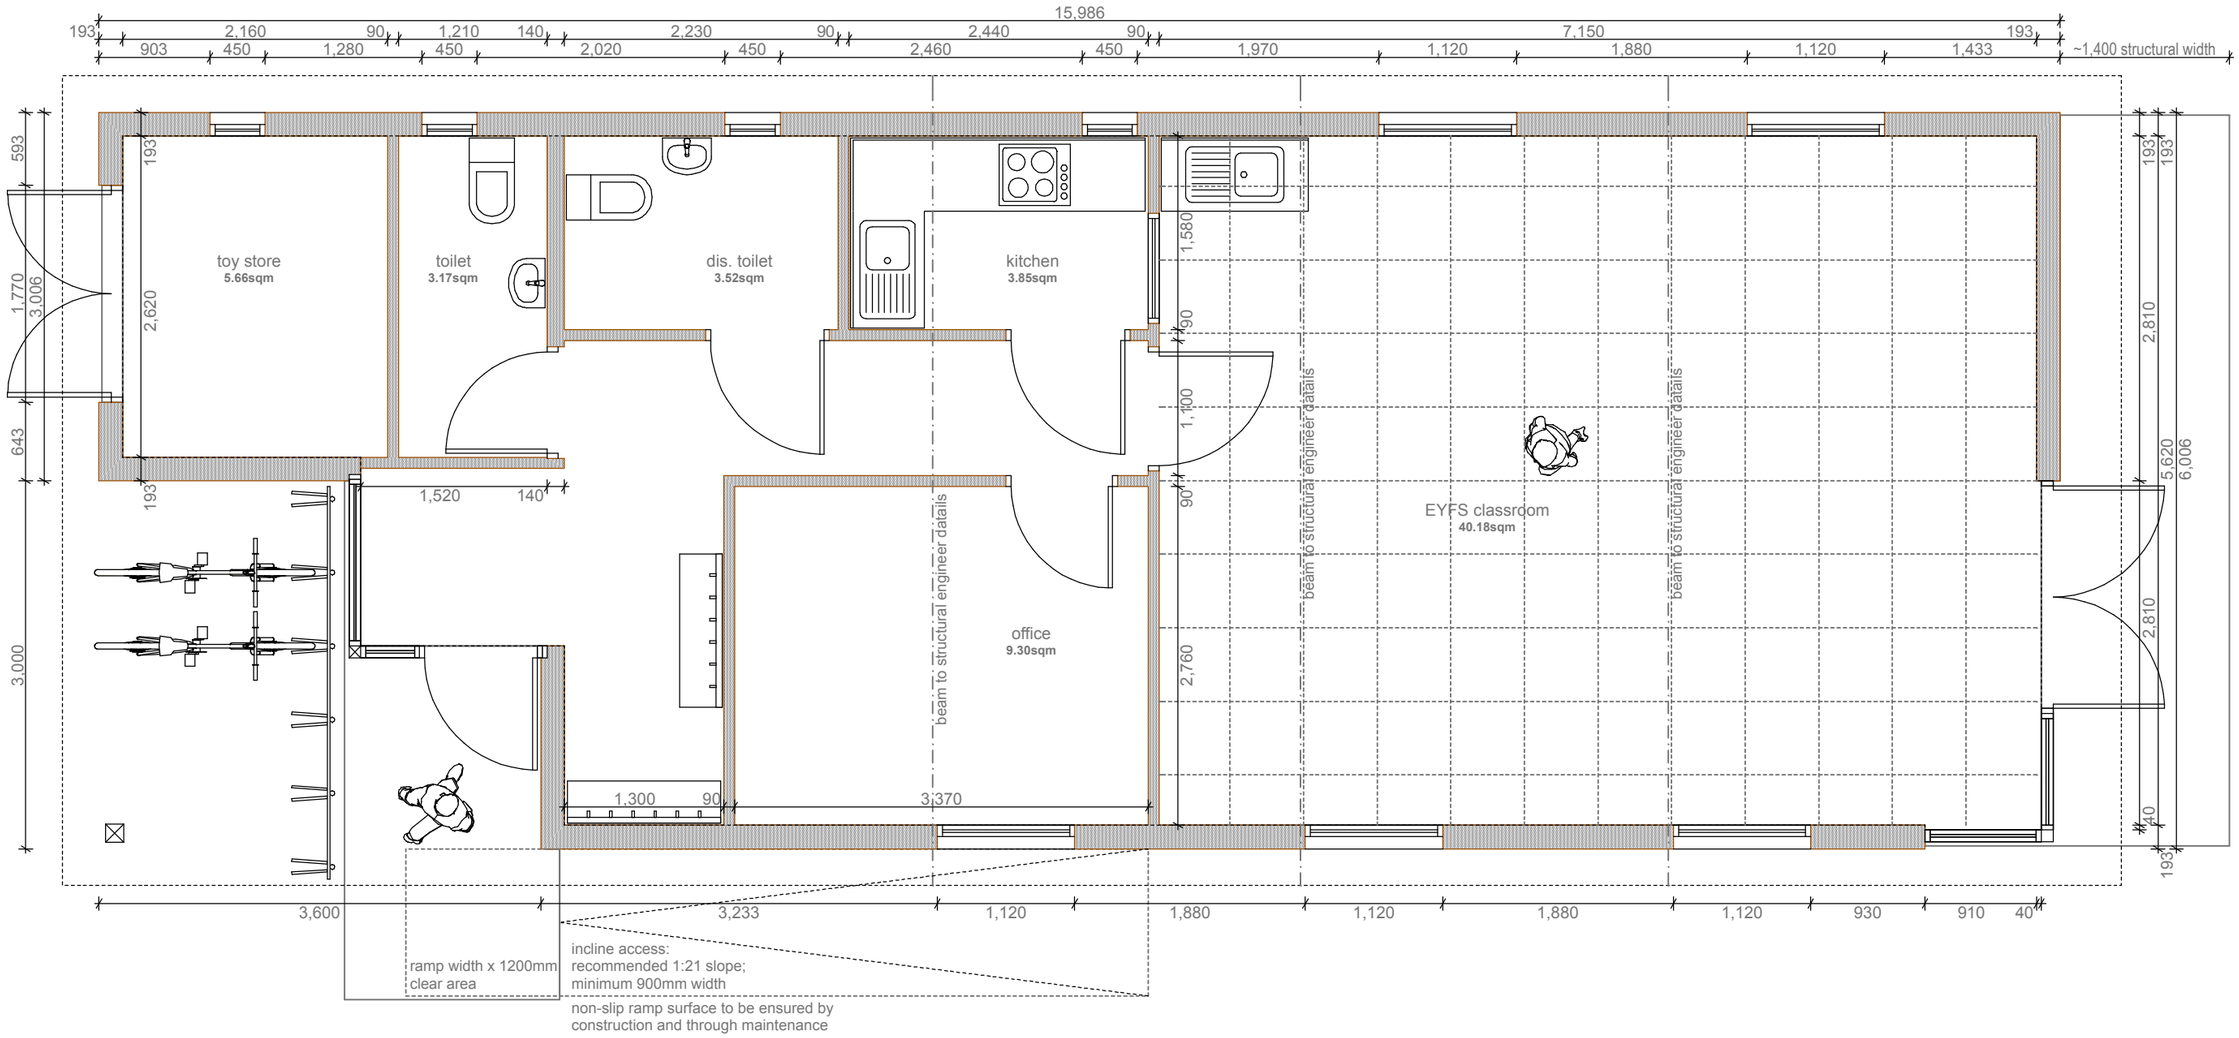

Plan Layout 1:50

copyright Metropolis Architecture Ltd 2009